DO NOT SCALE: Contractor to check all dimensions and report any omissions or errors

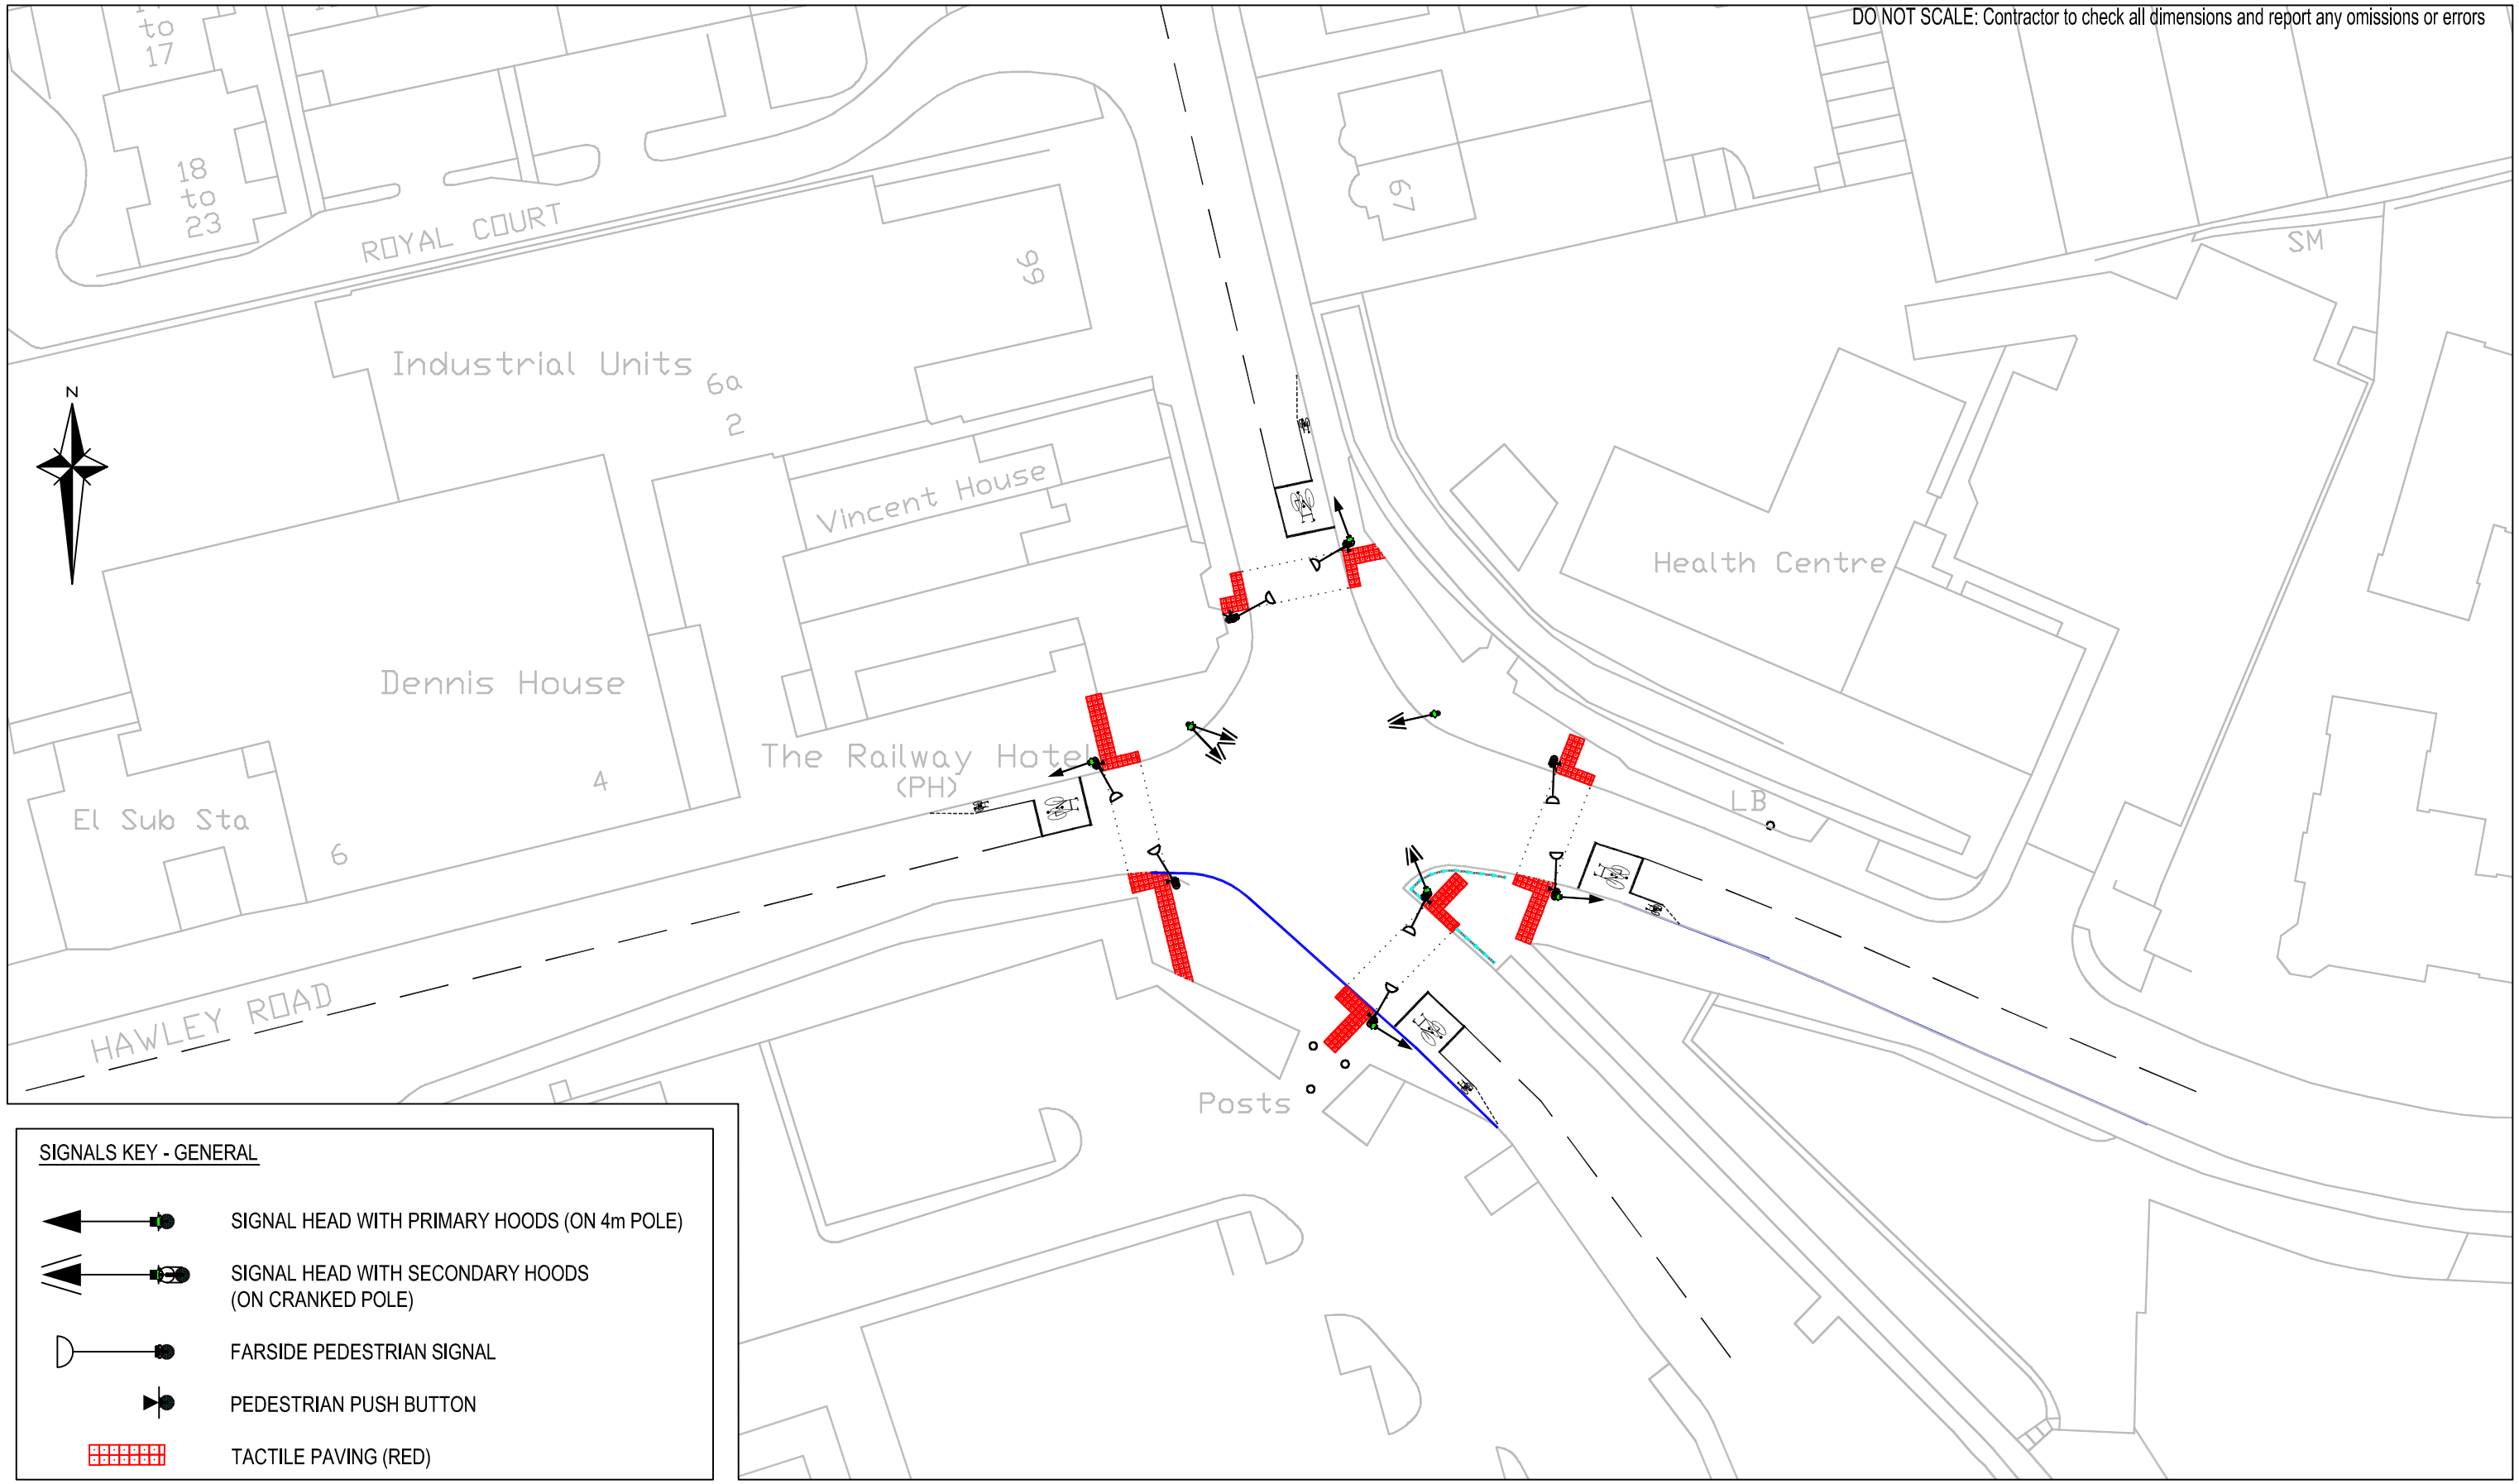

SIGNALS KEY - GENERAL

- SIGNAL HEAD WITH PRIMARY HOODS (ON 4m POLE)
- SIGNAL HEAD WITH SECONDARY HOODS (ON CRANKED POLE)
- FARSIDE PEDESTRIAN SIGNAL
- PEDESTRIAN PUSH BUTTON
- TACTILE PAVING (RED)

Note:- The junction layout shown is for indicative purposes only. No capacity assessment have been undertaken.

This map is based upon Ordnance Survey material reproduced by White Young Green on behalf of Her Majesty's Stationery Office,© Crown copyright. Unauthorised reproduction infringes Crown copyright and may lead to prosecution of civil proceedings. Licence Number: AL 553611

Rev	Description	By	Chk	App	Date

Executive Park
Avalon Way
Anstey
Leicester
LE7 7GR

Tel: 0116 234 8000
Fax: 0116 234 8001
e-mail: leicester@wyg.com

White Young Green

Consulting Engineers

Civil Structural Mechanical Electrical Process Rail Traffic Environmental Project Management

Project:
Hinckley Town Centre Masterplan - Transport Assessment Framework

Client:
Hinckley and Bosworth Borough Council

Drawing Title:
Indicative Signal Controlled Junction - Hawley Road / Station Road Junction

Scale	Drawn By	Date	Checked By	Date	Approved By	Date
1:500	SRH	06/10/06	CS	06/10/06	CS	06/10/06

Project No.	Office	Type	Drawing No.	Revision
A031530	35	01	Figure 6	-

APPROVAL ☐ INFORMATION ☐ TENDER ☐ CONTRACT ☐ CONSTRUCTION ☐

© White Young Green Consulting Ltd